APPENDIX A

FIGURES

IMAGES PROVIDED THROUGH WINDOWS LIVE

FIGURE 1
GENERAL SITE LAYOUT PLAN
WALKER US ARMY RESERVE CENTER WA046
3800 NORTH SULLIVAN ROAD
SPOKANE, WASHINGTON

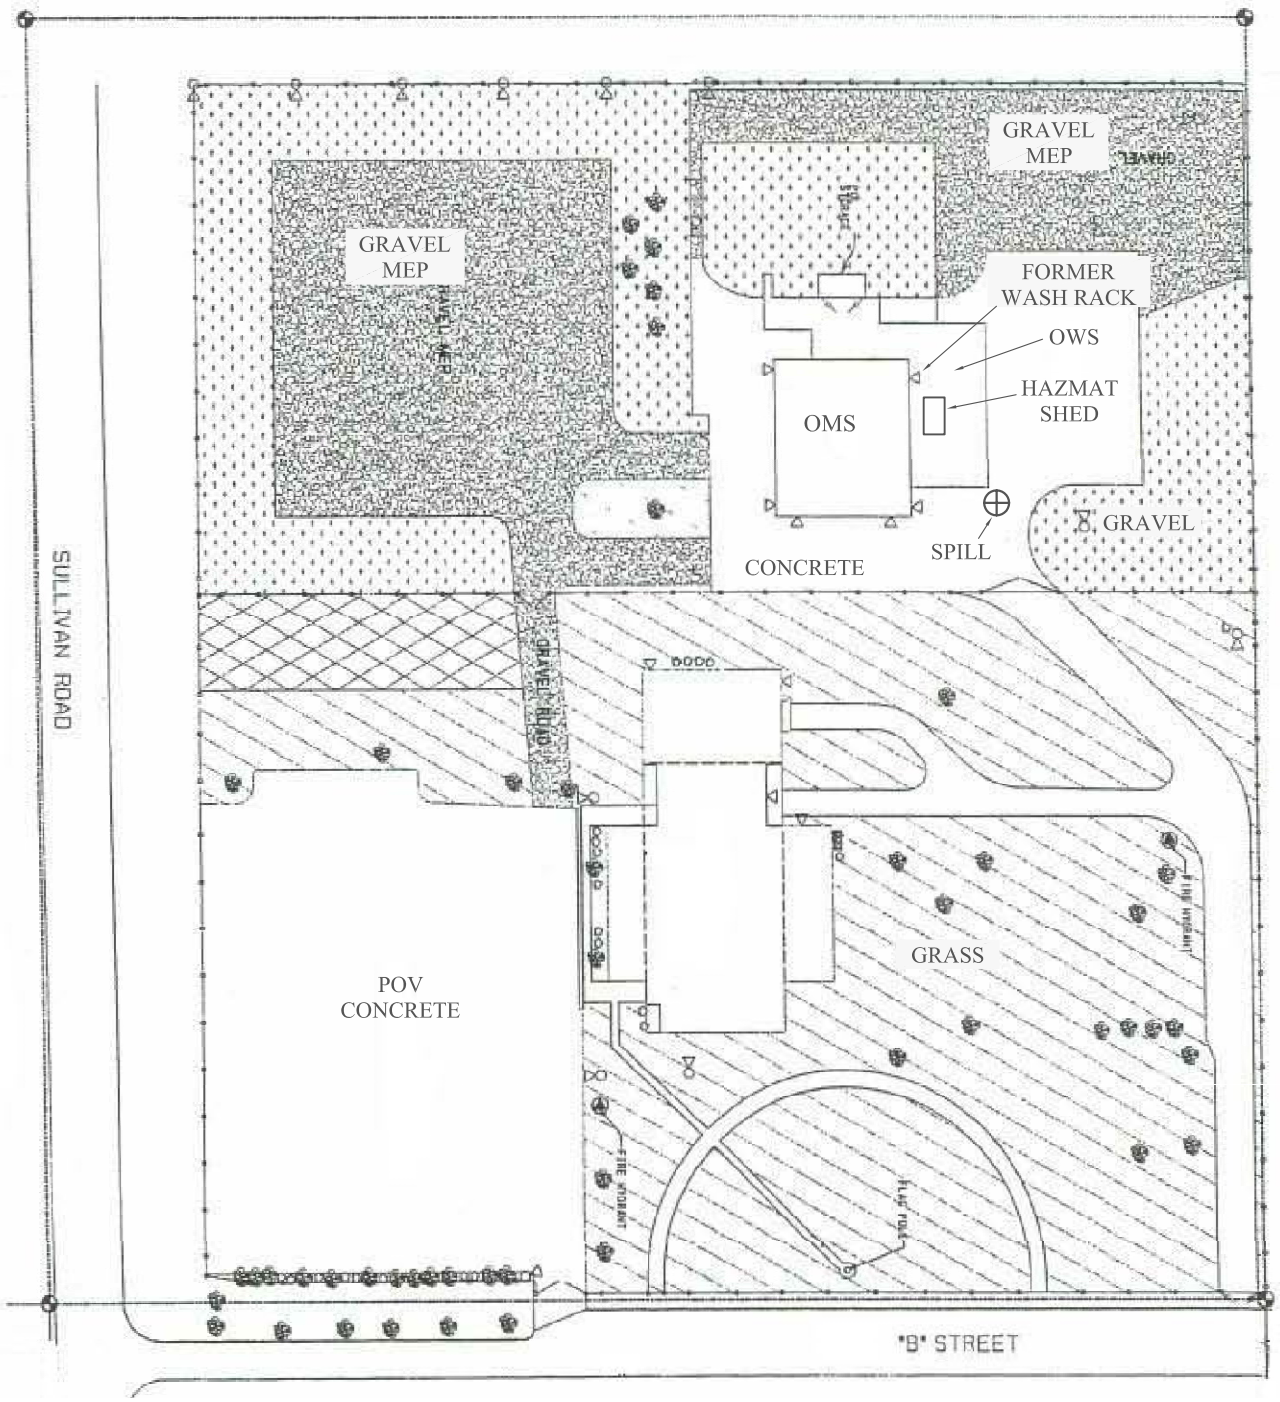

SCALE: 1"= 100'
APPROXIMATE SCALE

FIGURE 2
SITE LAYOUT PLAN
WALKER US ARMY RESERVE CENTER WA046
3800 NORTH SULLIVAN ROAD
SPOKANE, WASHINGTON

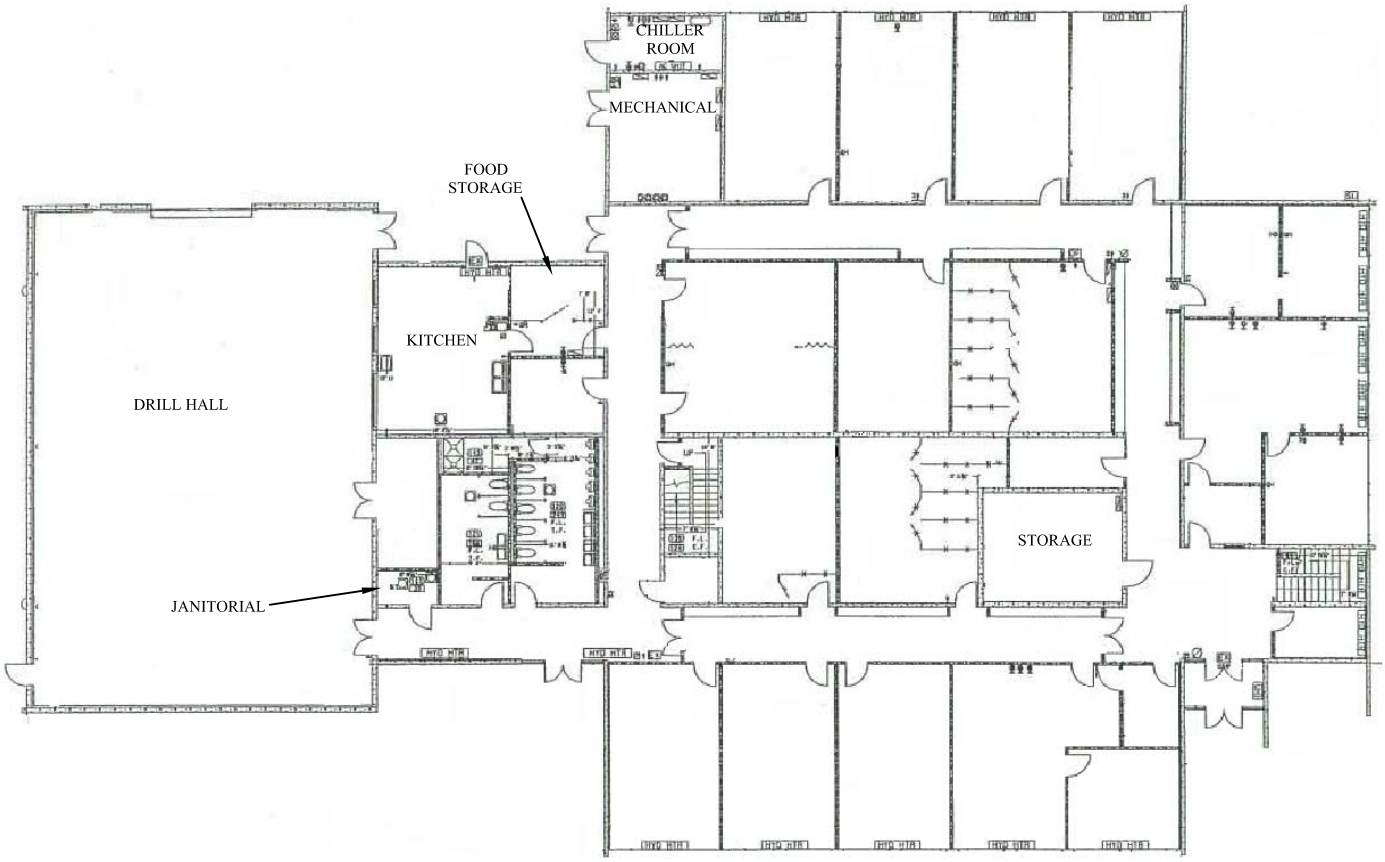

SCALE: 1"=30'
APPROXIMATE SCALE

FIGURE 3
ADMINISTRATION BUILDING-1st FLOOR INTERIOR LAYOUT
WALKER US ARMY RESERVE CENTER WA046
3800 NORTH SULLIVAN ROAD
SPOKANE, WASHINGTON

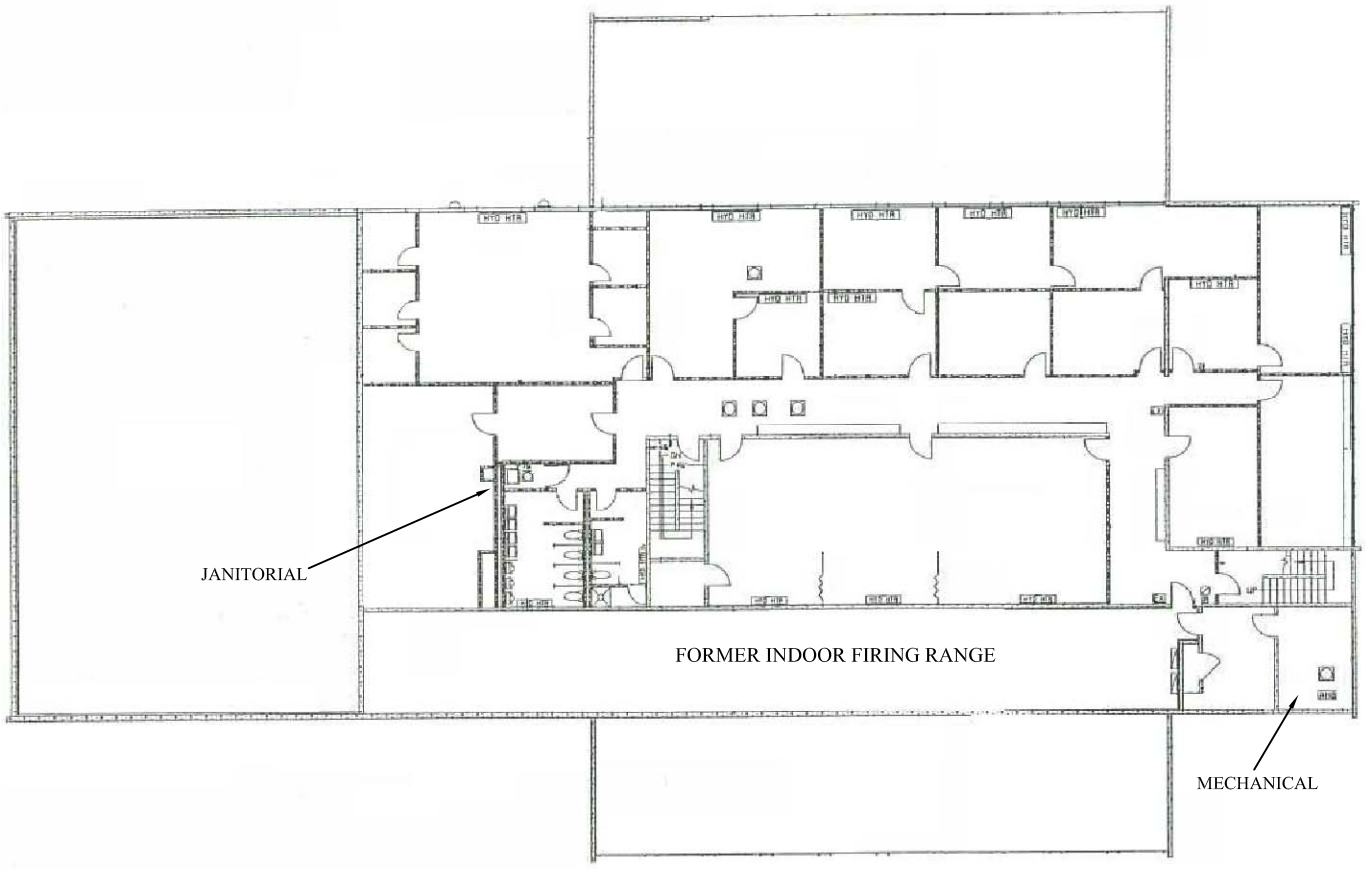

SCALE: 1"=30'
APPROXIMATE SCALE

FIGURE 4
ADMINISTRAION BUILDING-2nd FLOOR INTERIOR LAYOUT
WALKER US ARMY RESERVE CENTER WA046
3800 NORTH SULLIVAN ROAD
SPOKANE, WASHINGTON

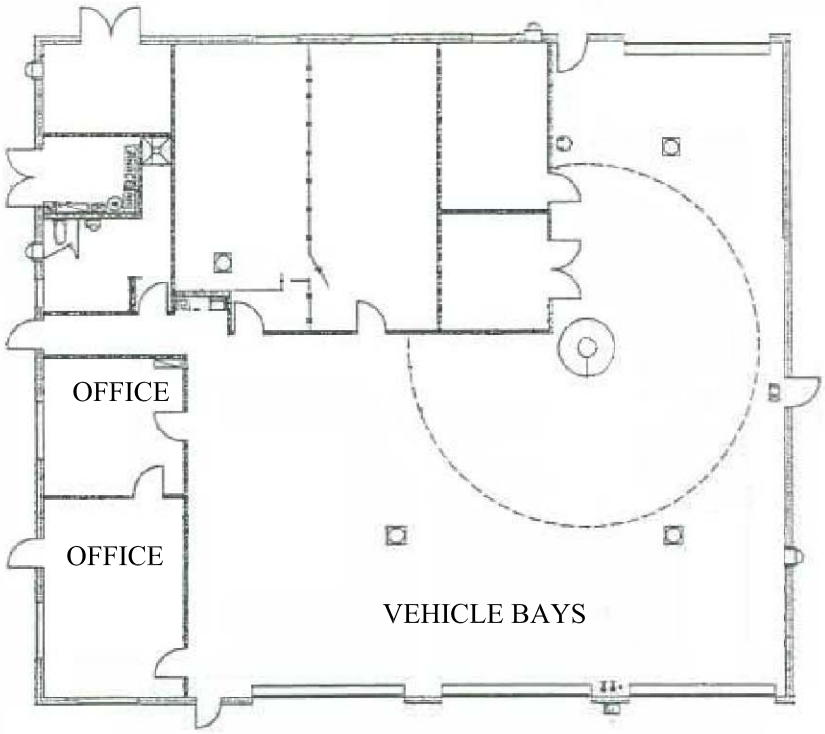

MAINTENANCE SHOP

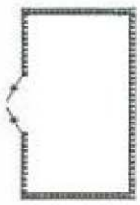

OIL STORAGE BUILDING

SCALE: 1"=20'
APPROXIMATE SCALE

FIGURE 5
OMS BUILDING & OIL STORAGE INTERIOR LAYOUT
WALKER US ARMY RESERVE CENTER WA046
3800 NORTH SULLIVAN ROAD
SPOKANE, WASHINGTON

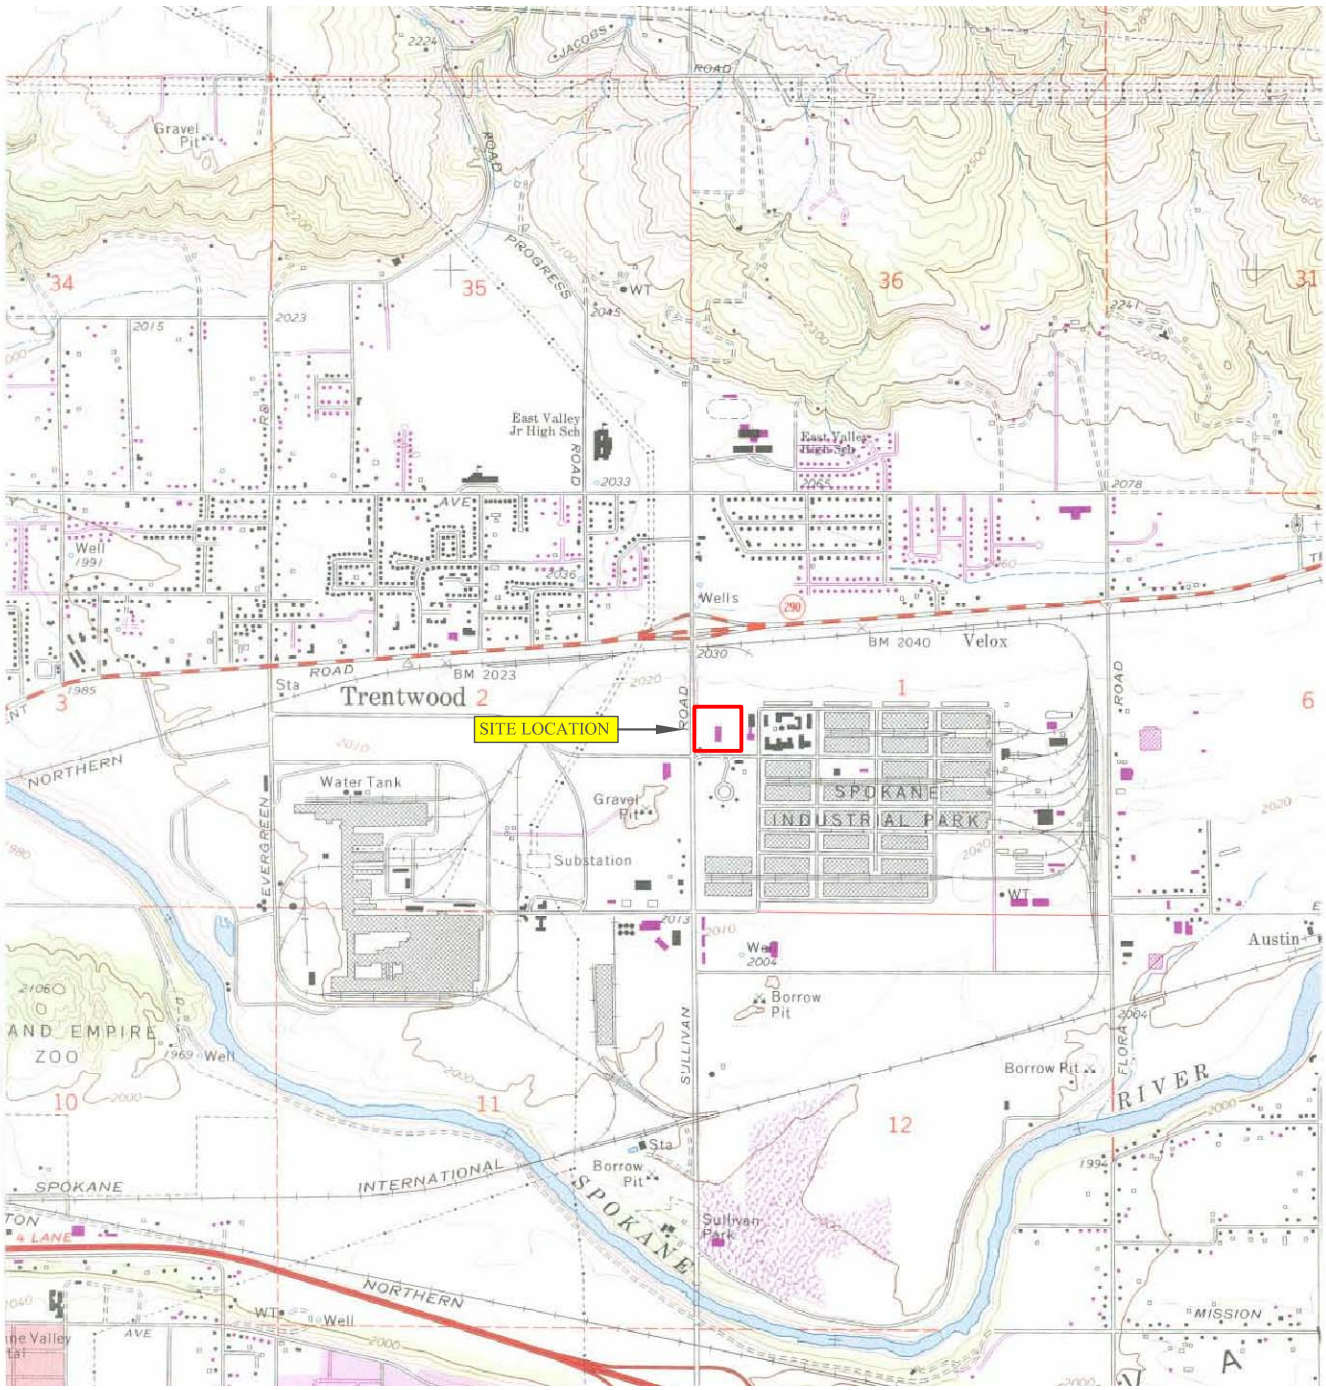

SCALE: UNKNOWN
APPROXIMATE SCALE

FIGURE 6
1986 TOPOGRAPHIC MAP
WALKER US ARMY RESERVE CENTER WA046
3800 NORTH SULLIVAN ROAD
SPOKANE, WASHINGTON

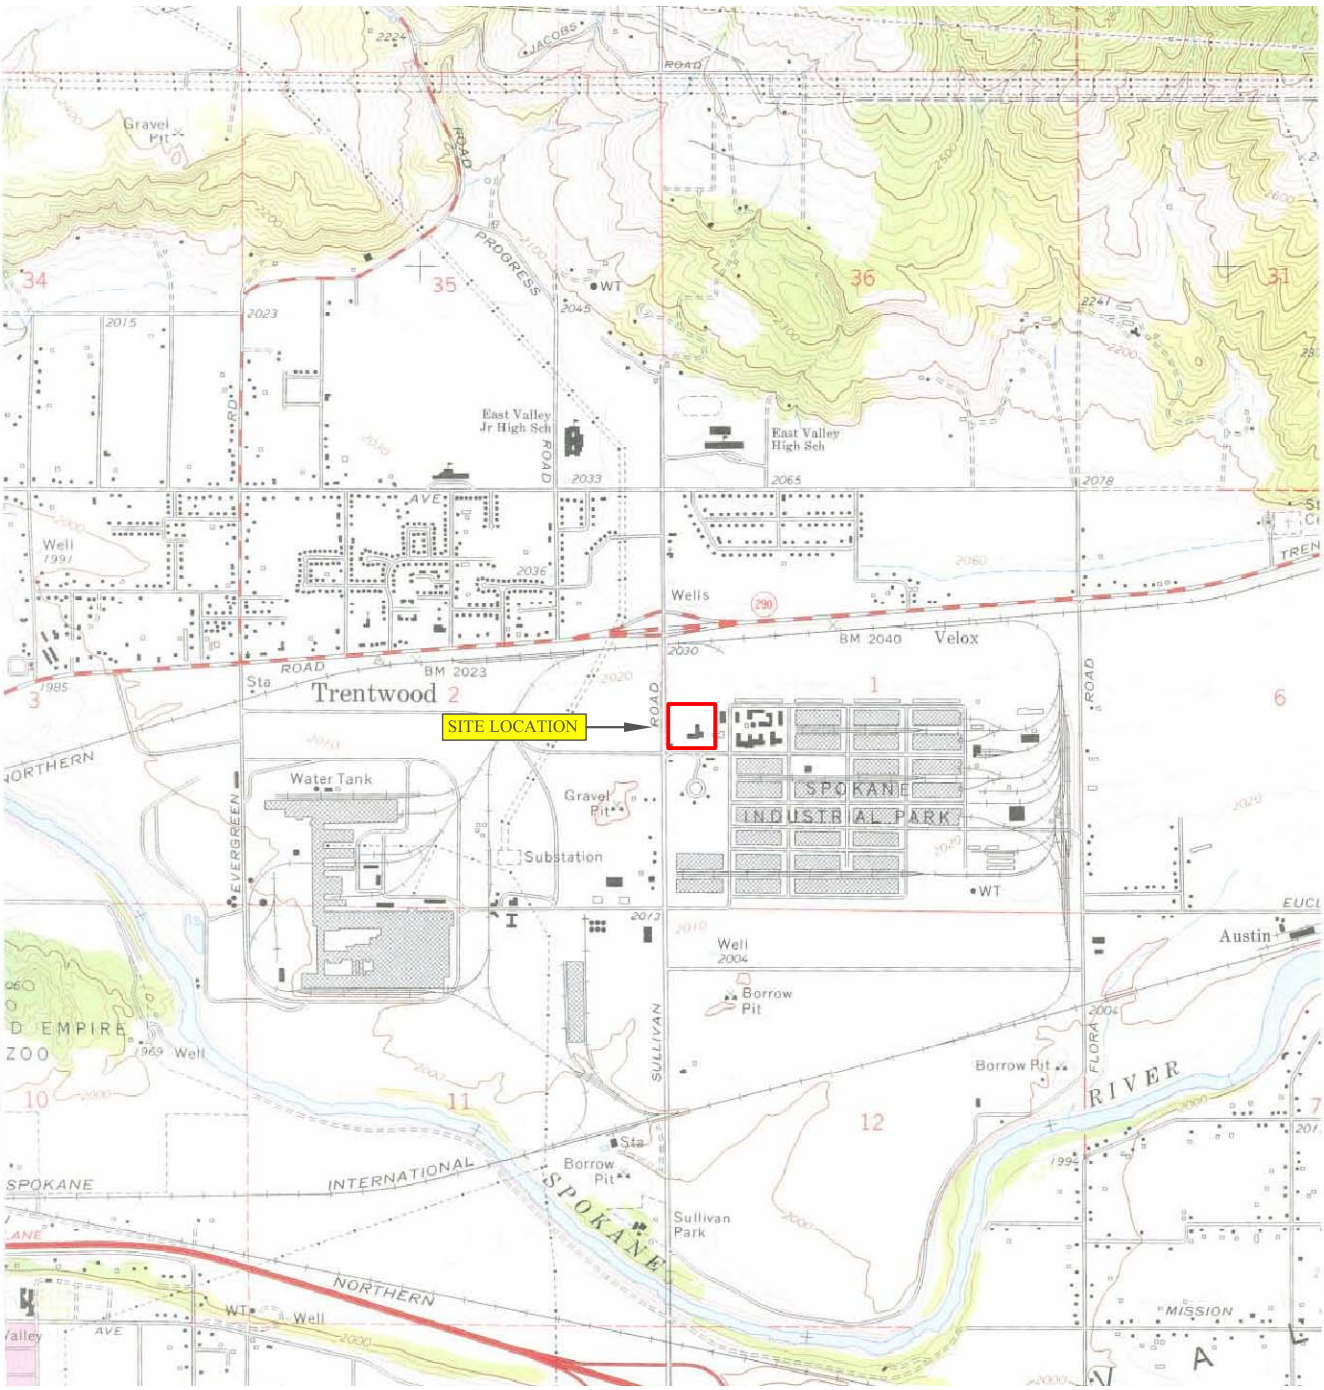

SCALE:UNKNOWN
APPROXIMATE SCALE

FIGURE 7
1973 TOPOGRAPHIC MAP
WALKER US ARMY RESERVE CENTER WA046
3800 NORTH SULLIVAN ROAD
SPOKANE, WASHINGTON

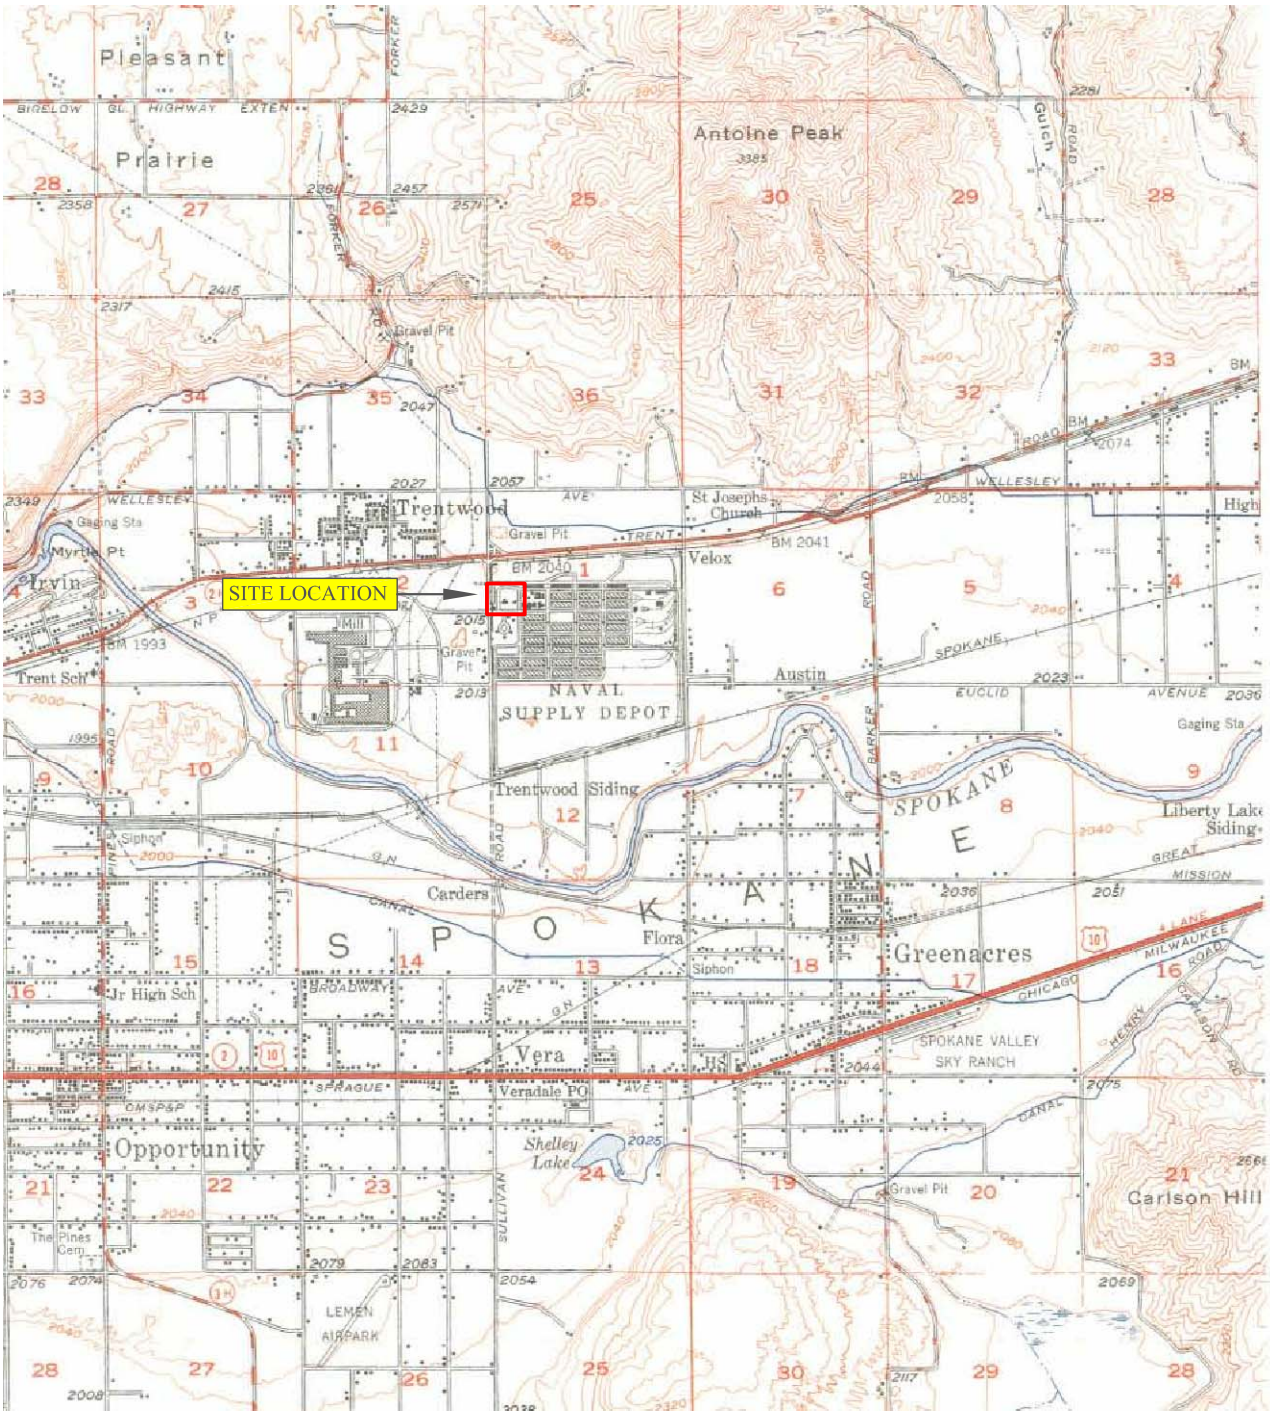

FIGURE 8
1951 TOPOGRAPHIC MAP
WALKER US ARMY RESERVE CENTER WA046
3800 NORTH SULLIVAN ROAD
SPOKANE, WASHINGTON

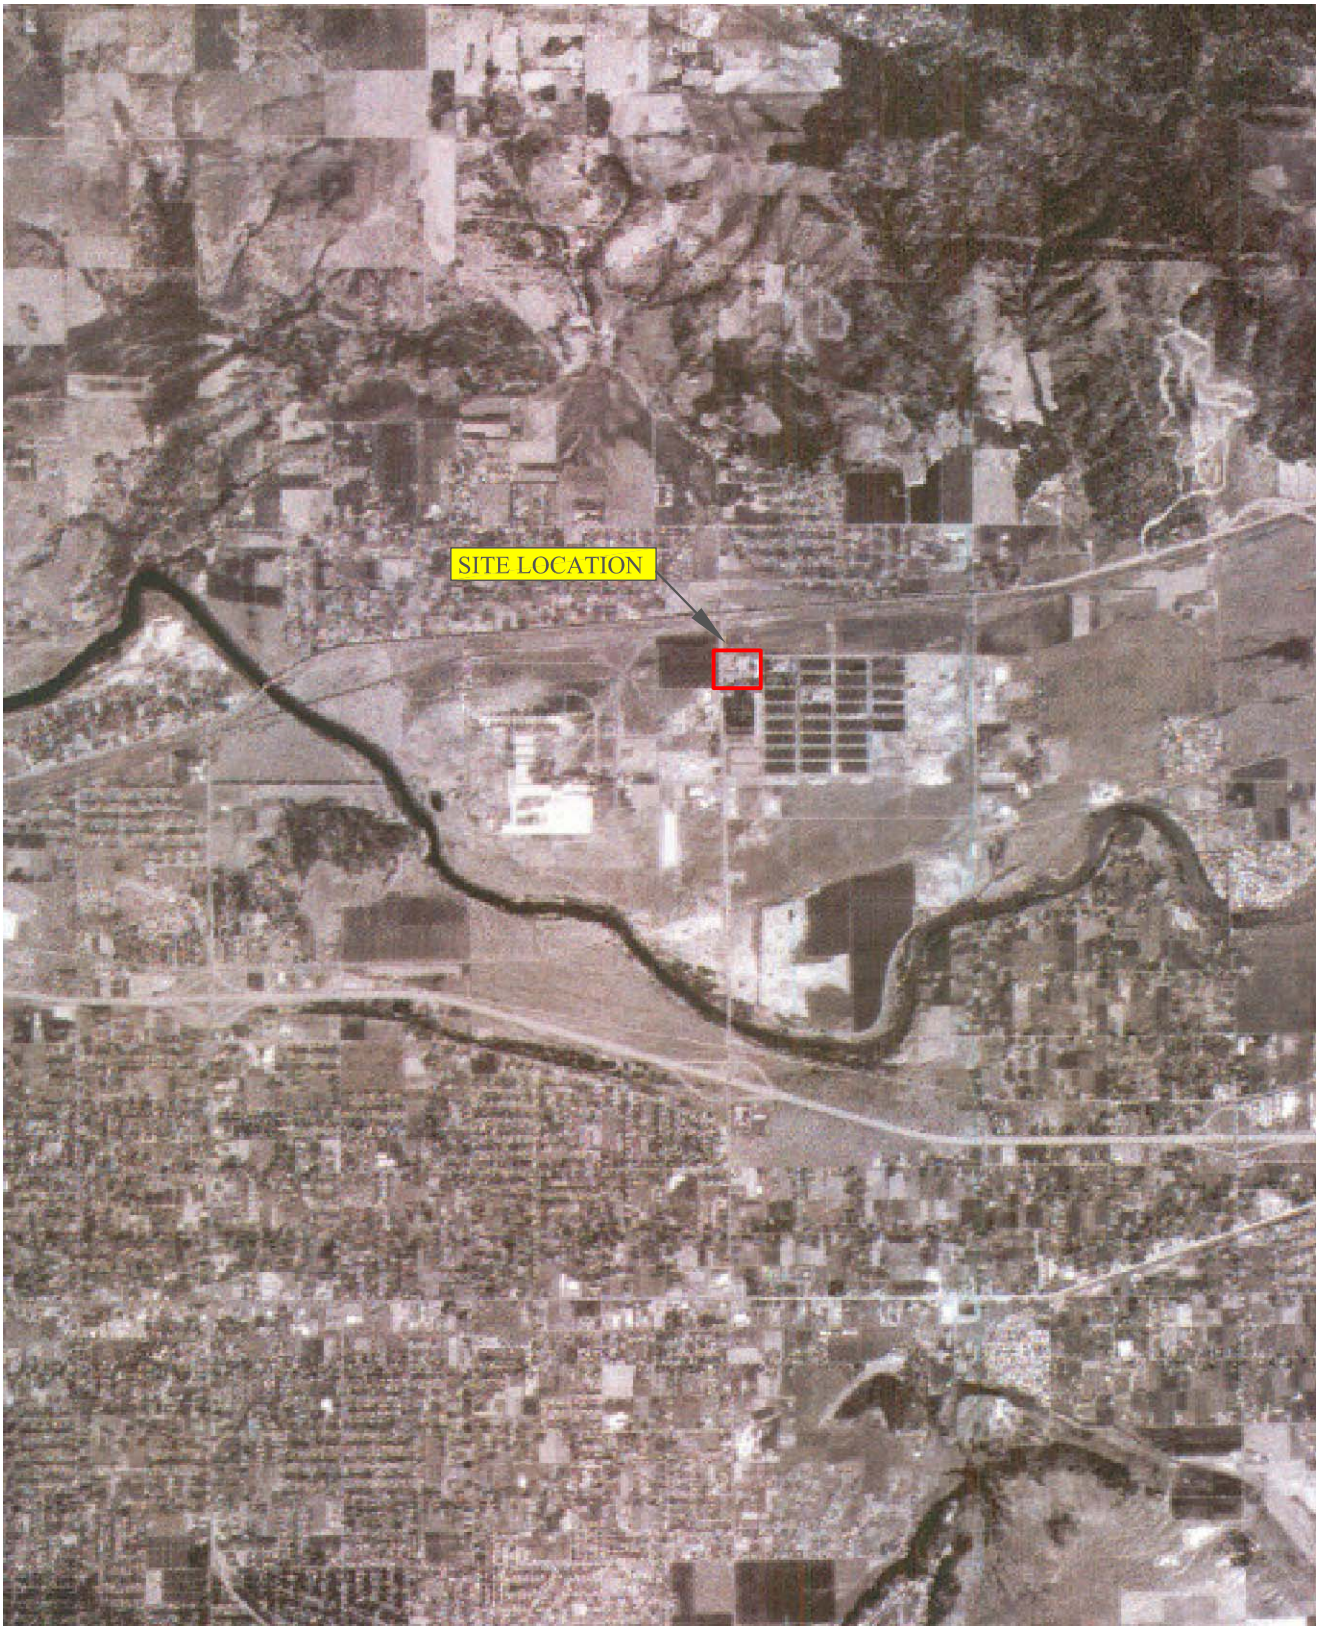

SCALE:UNKNOWN
APPROXIMATE SCALE

FIGURE 9
1982 AERIAL PHOTOGRAPH
WALKER US ARMY RESERVE CENTER WA046
3800 NORTH SULLIVAN ROAD
SPOKANE, WASHINGTON

SCALE:UNKNOWN
APPROXIMATE SCALE

FIGURE 10
1972 AERIAL PHOTOGRAPH
WALKER US ARMY RESERVE CENTER WA046
3800 NORTH SULLIVAN ROAD
SPOKANE, WASHINGTON

SCALE:UNKNOWN
APPROXIMATE SCALE

FIGURE 11
1953 AERIAL PHOTOGRAPH
WALKER US ARMY RESERVE CENTER WA046
3800 NORTH SULLIVAN ROAD
SPOKANE, WASHINGTON